


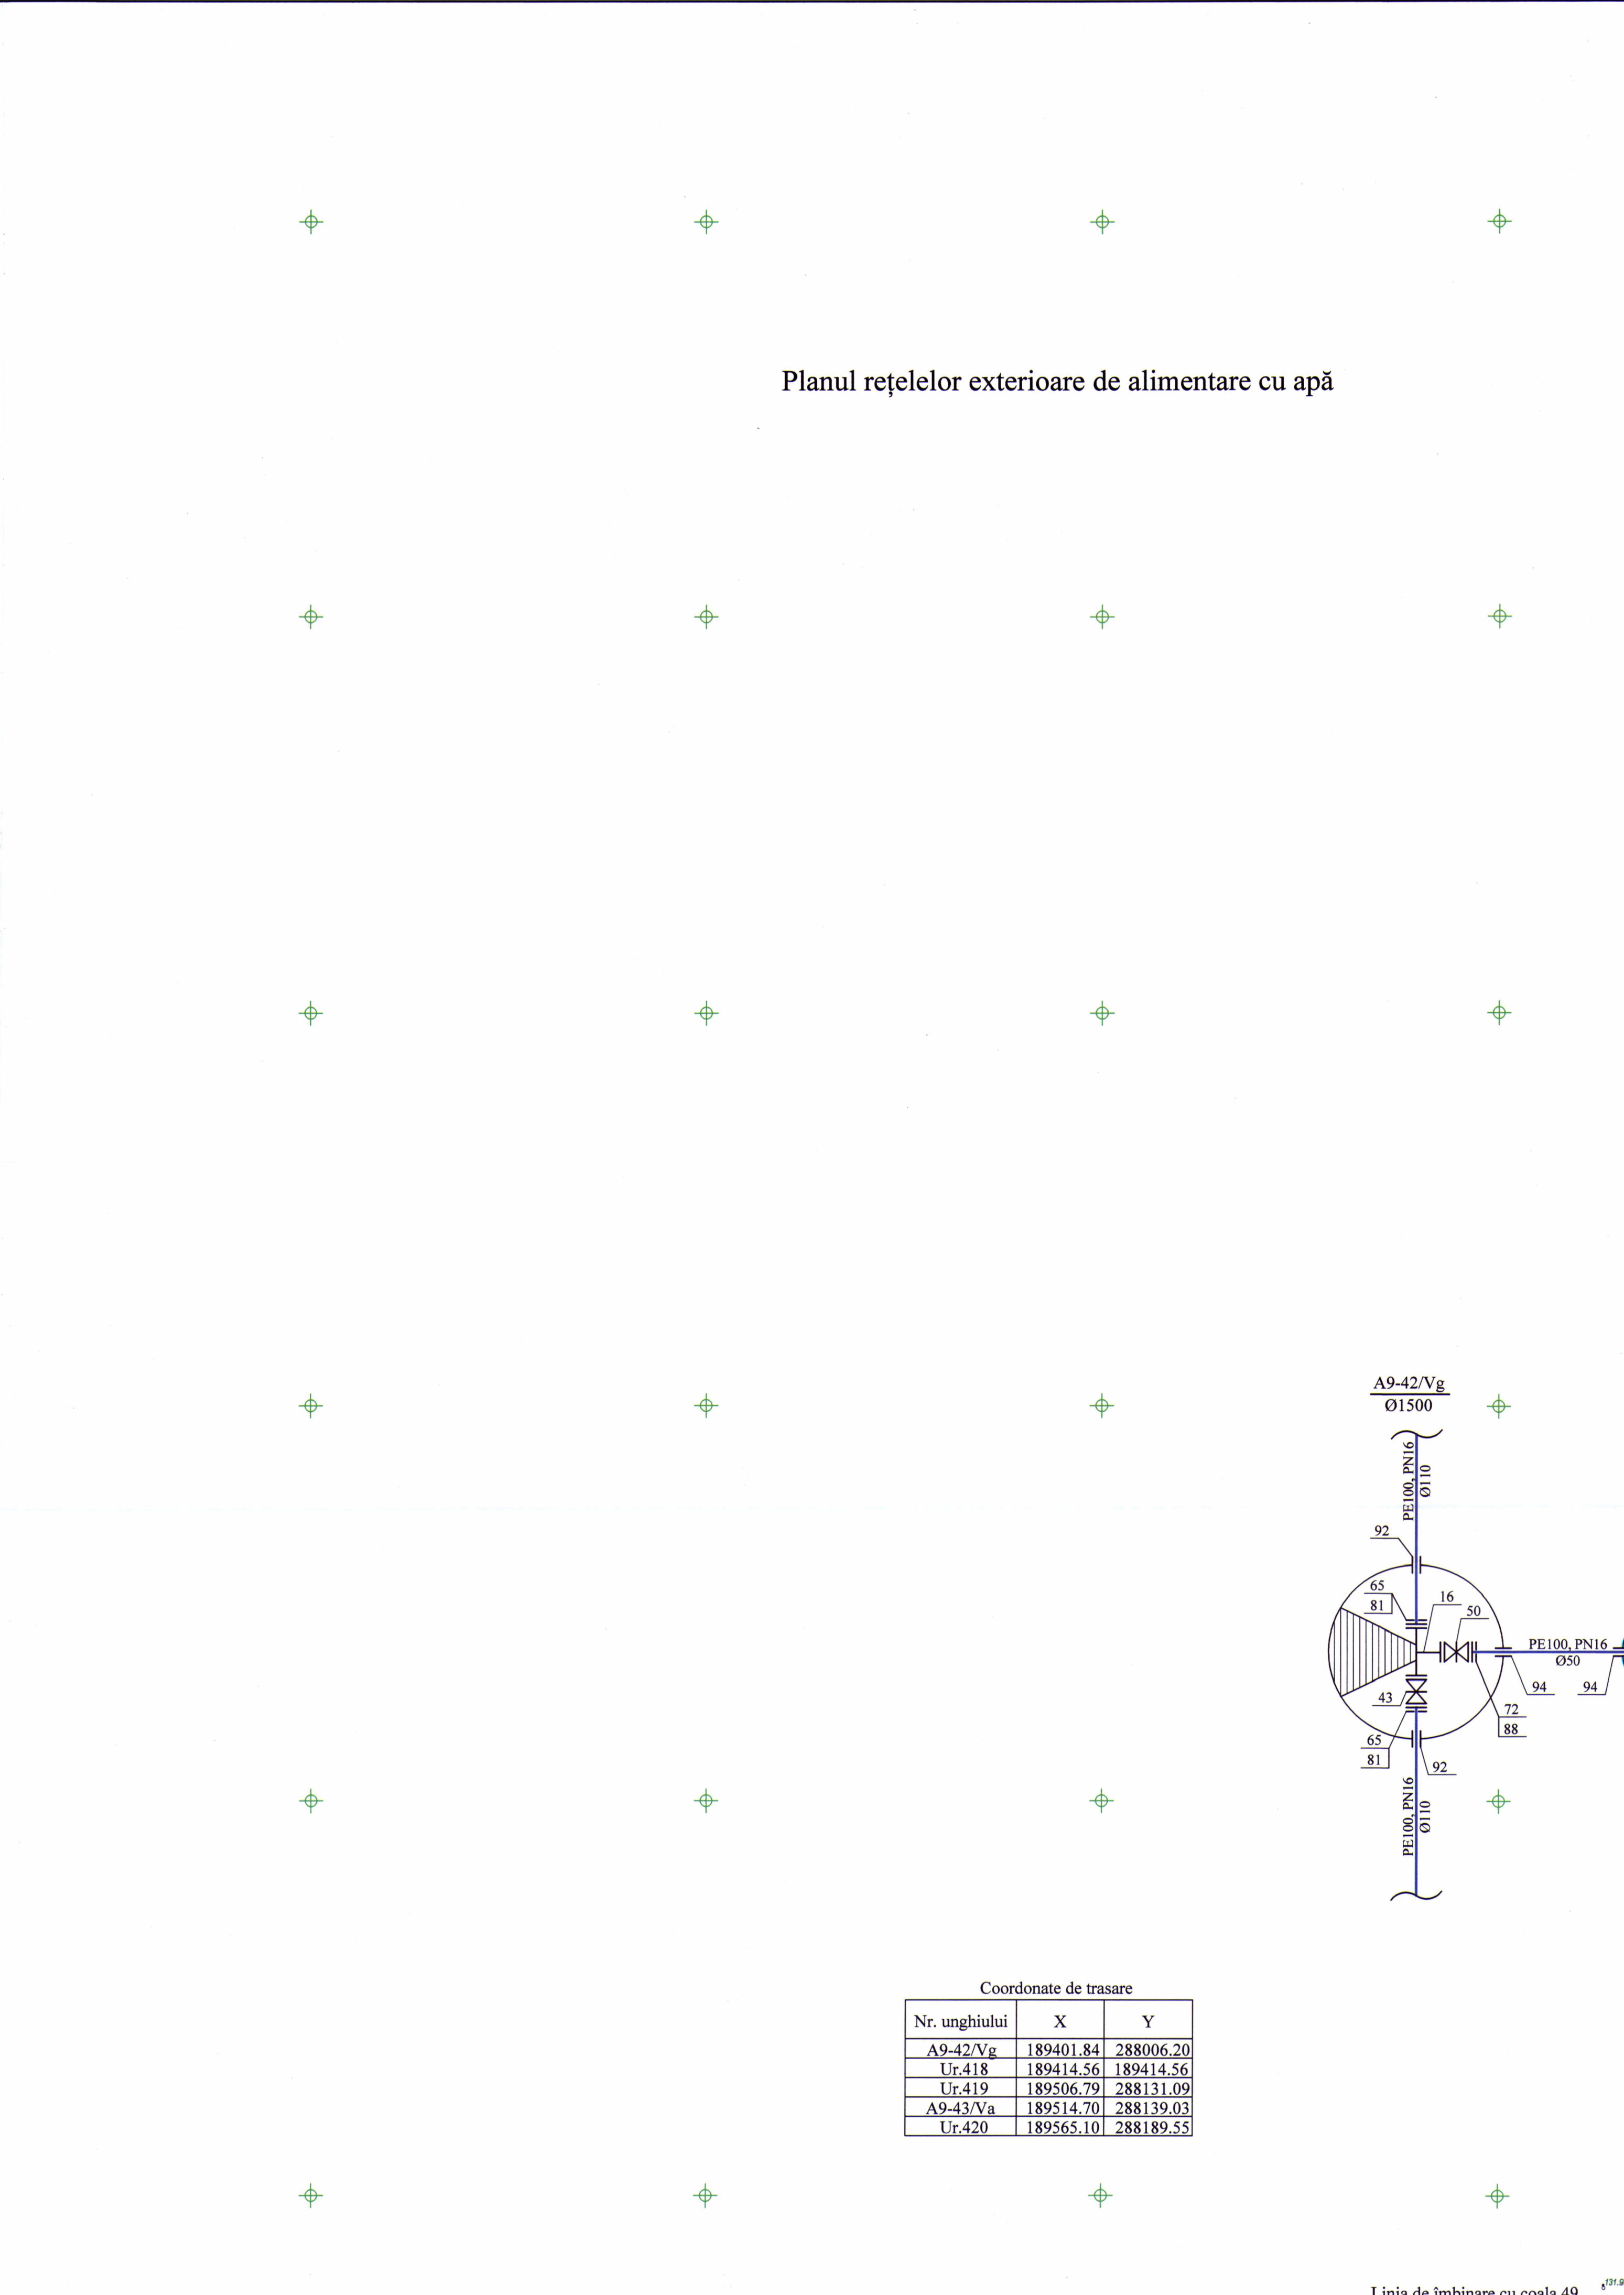


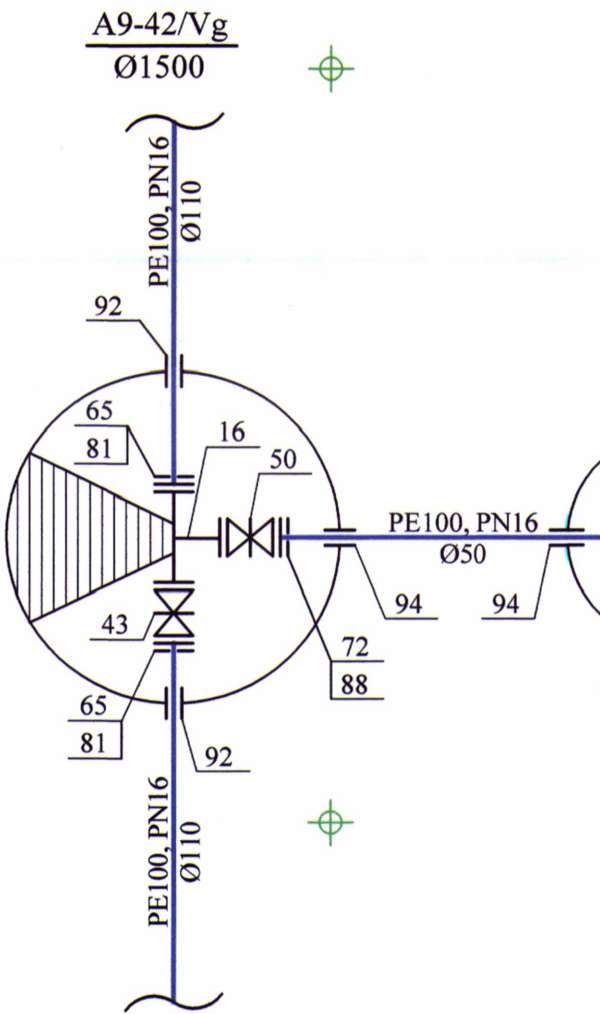

Planul rețelelor exterioare de alimentare cu apă

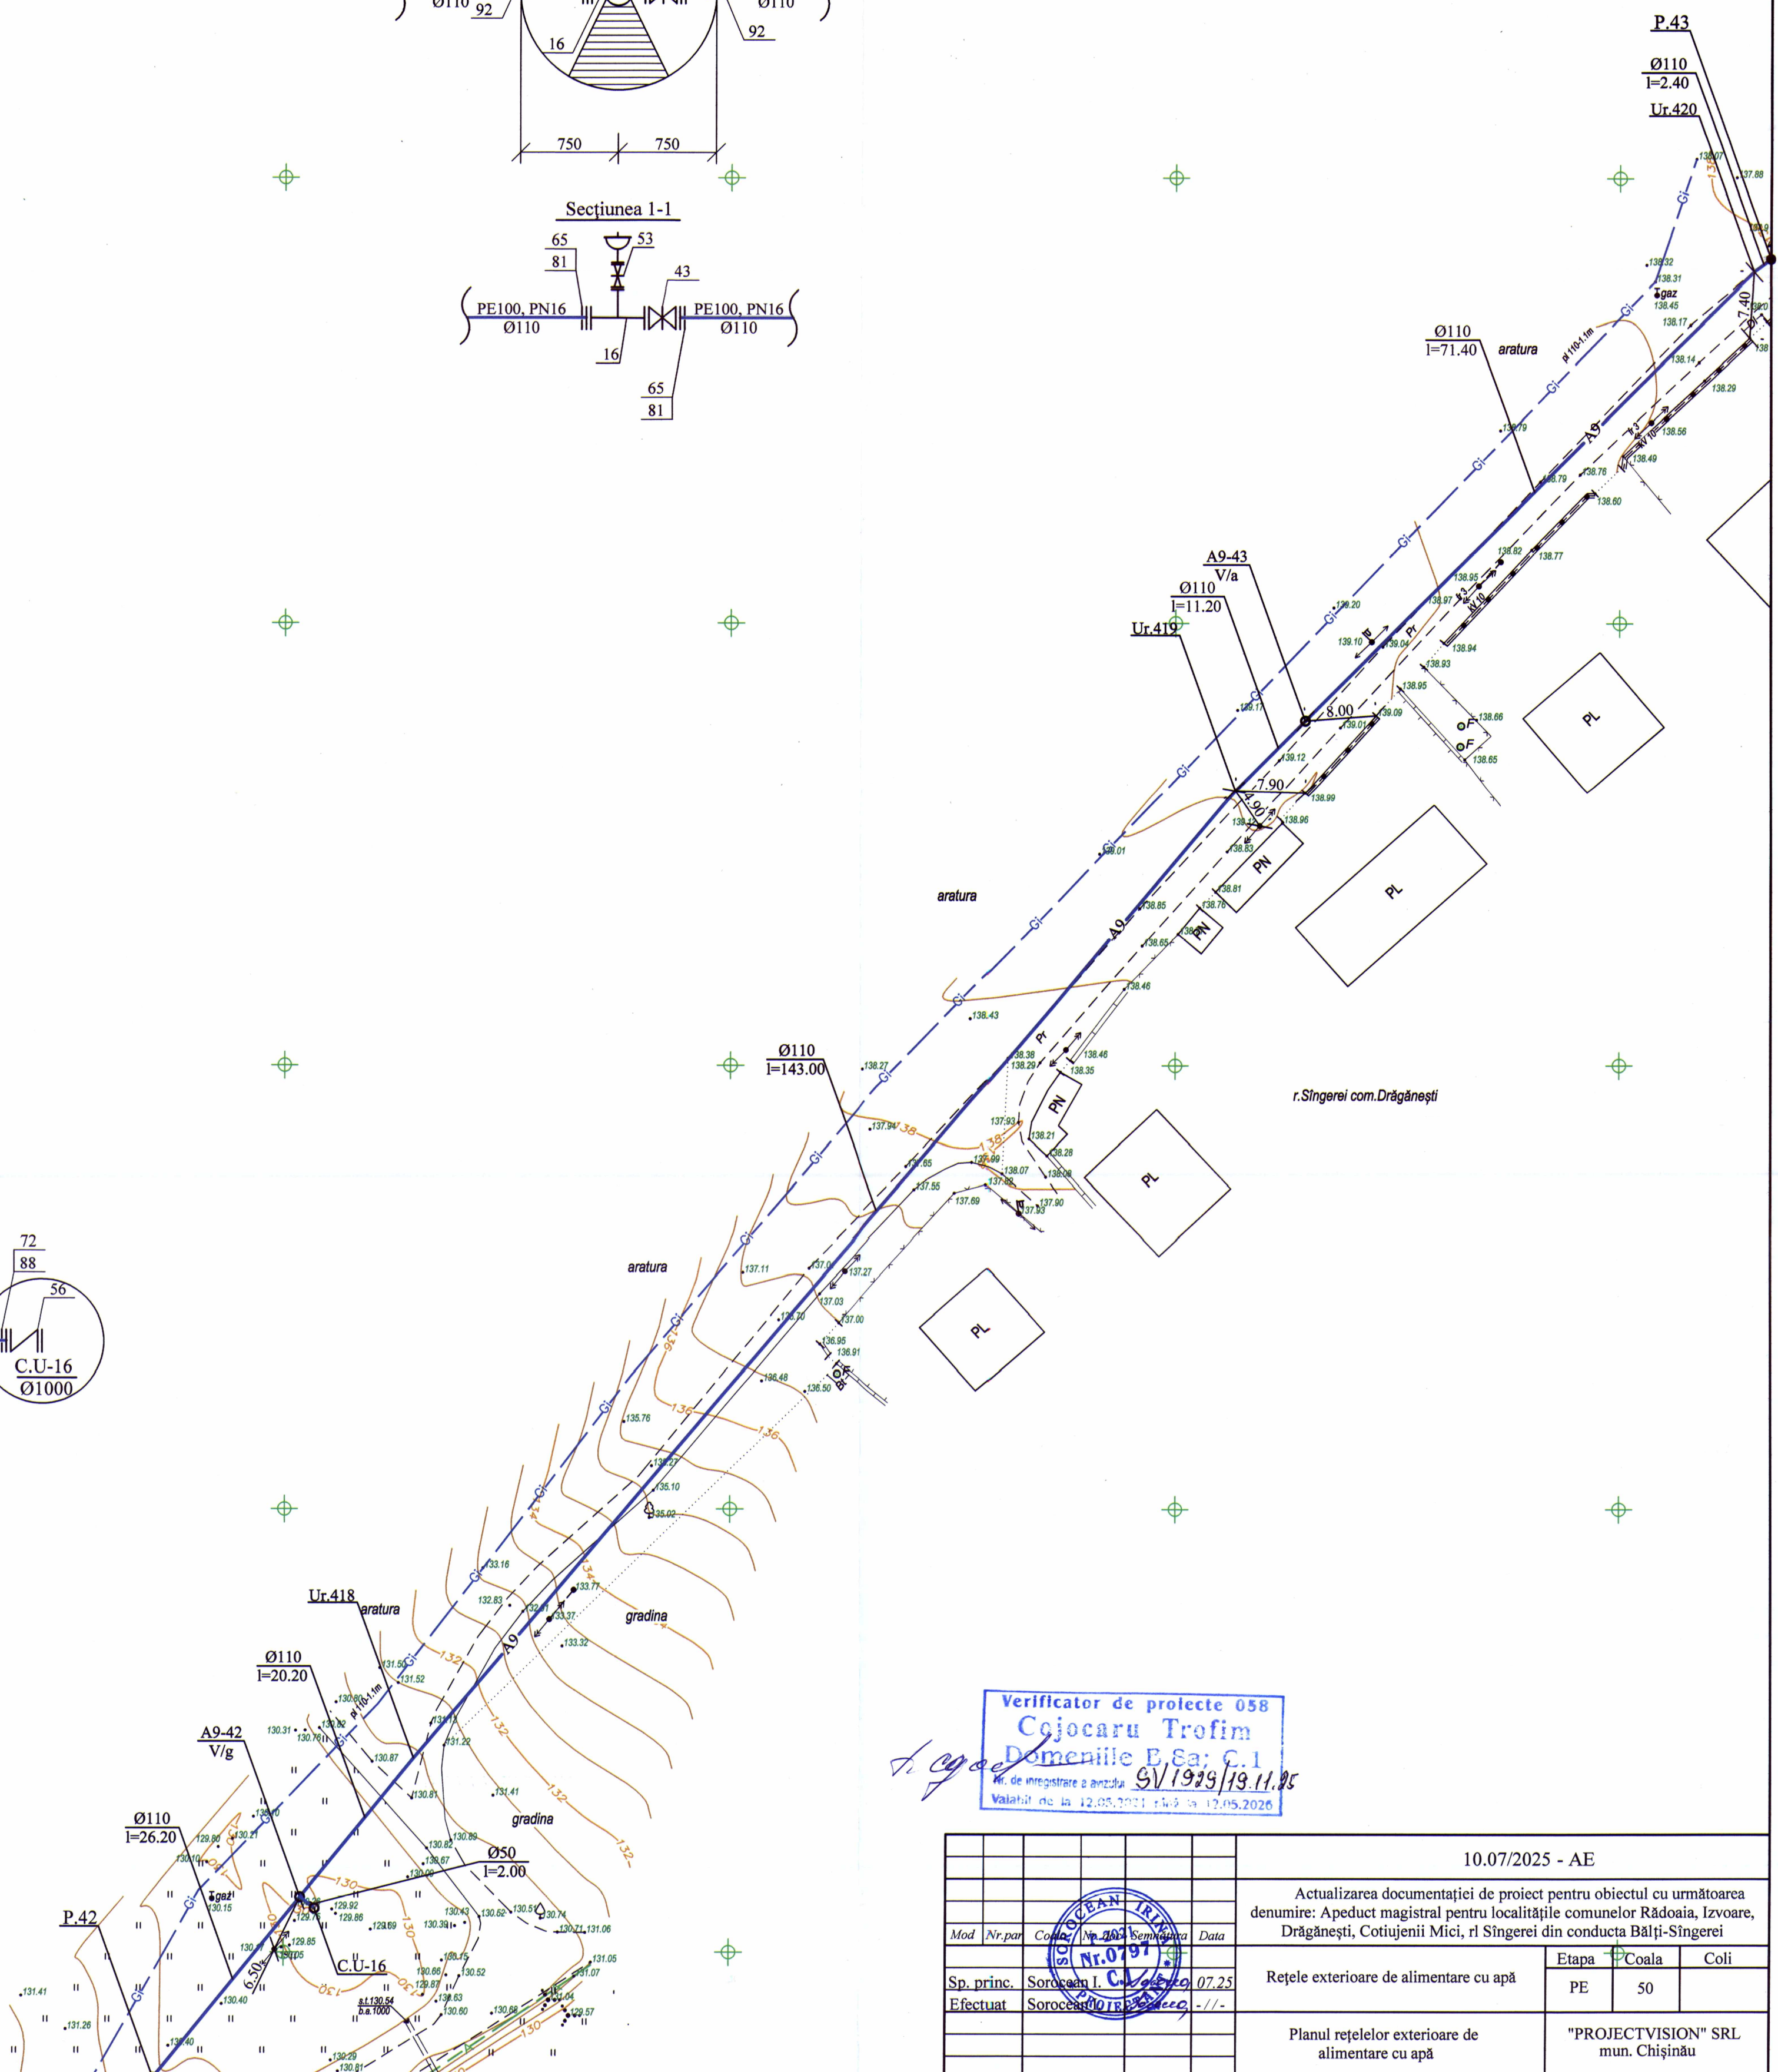


Coordonate de trasare		
Nr. unghiului	X	Y
A9-42/Vg	189401.84	288006.20
Ur.418	189414.56	189414.56
Ur.419	189506.79	288131.09
A9-43/Va	189514.70	288139.03
Ur.420	189565.10	288189.55

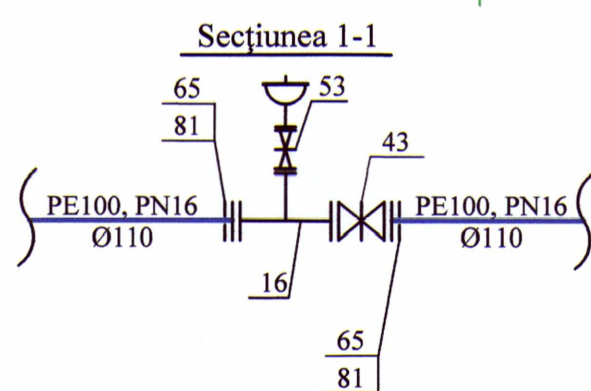

Verificator de proiecte 058
Cojocaru Trofim
Domeniile E Sa; C.1
Nr. de inregistrare a arhitectului SV 1929/19.11.
Valabil de la 12.05.2001 pana la 12.05.2026

[illegible]

Planul rețelelor exterioare de alimentare cu apă

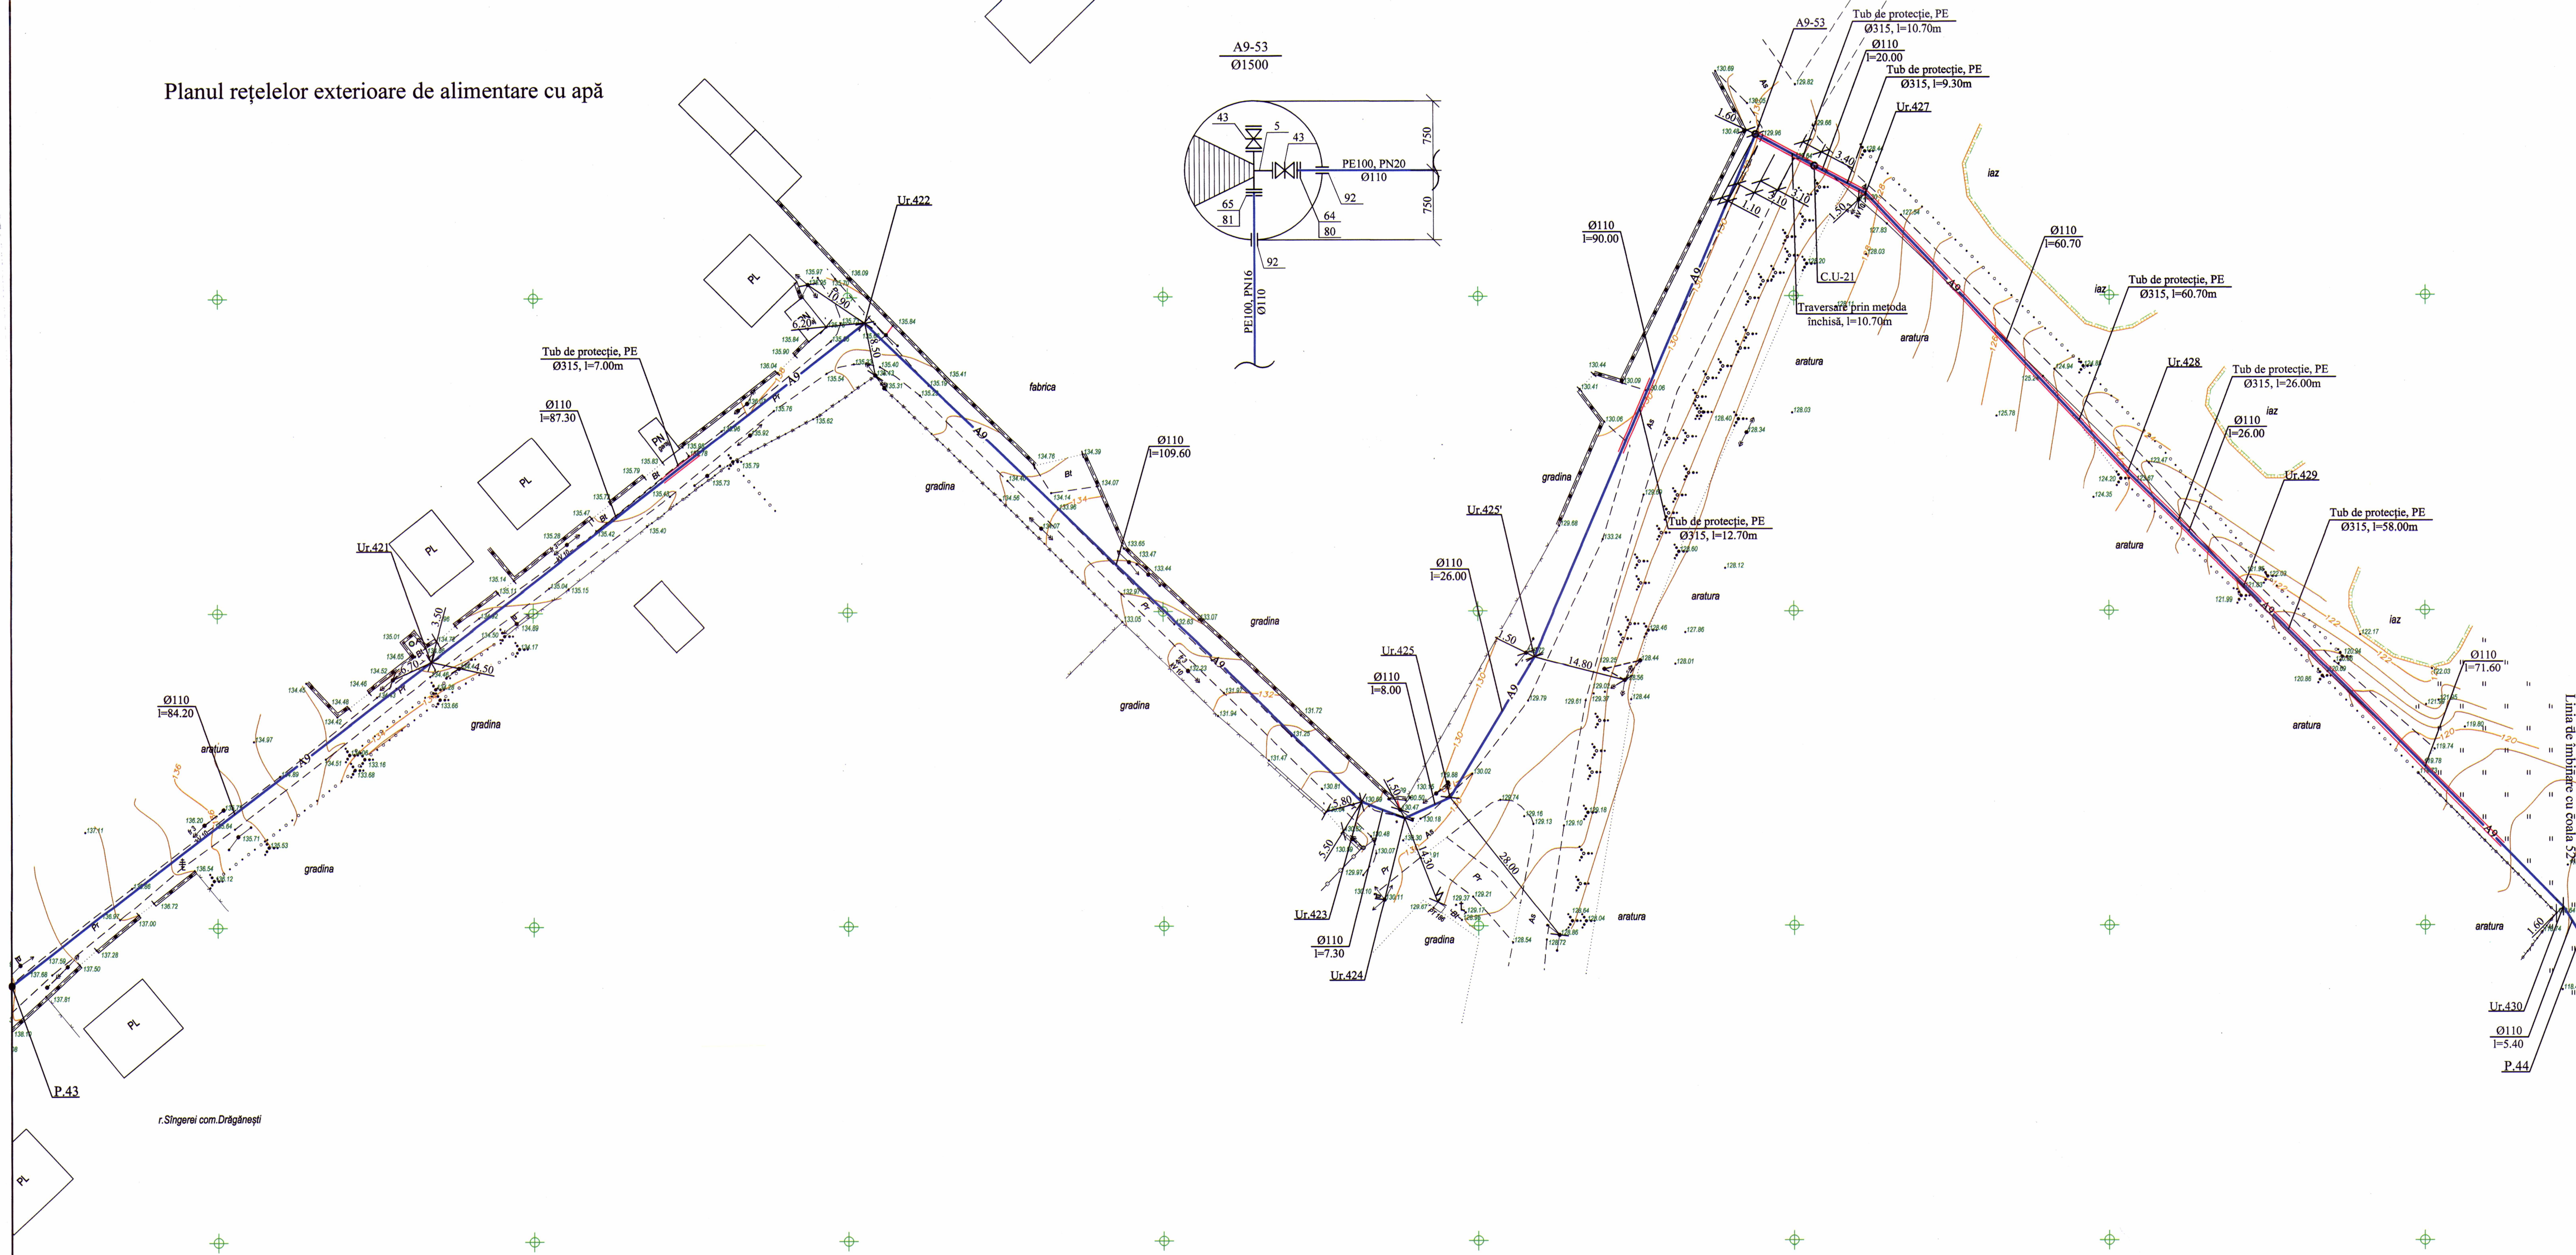

Nr. unghiului	X	Y
Ur.422	189702.69	288296.00
Ur.423	189781.56	288219.88
Ur.424	189788.39	288217.28
Ur.425	189795.57	288220.55
Ur.425'	189808.99	288242.78
A9-53	189844.07	288325.66
Ur.427	189861.47	288316.98
Ur.428	189902.91	288271.92
Ur.429	189921.44	288253.99
Ur.430	189971.71	288202.99

Verificator de proiecte 038
Cojocaru Trofim
Domeniile B.8a; C.1
de înregistrare a proiectelor
Valabil de la 12.05.2021 până la 12.05.2026

[illegible]