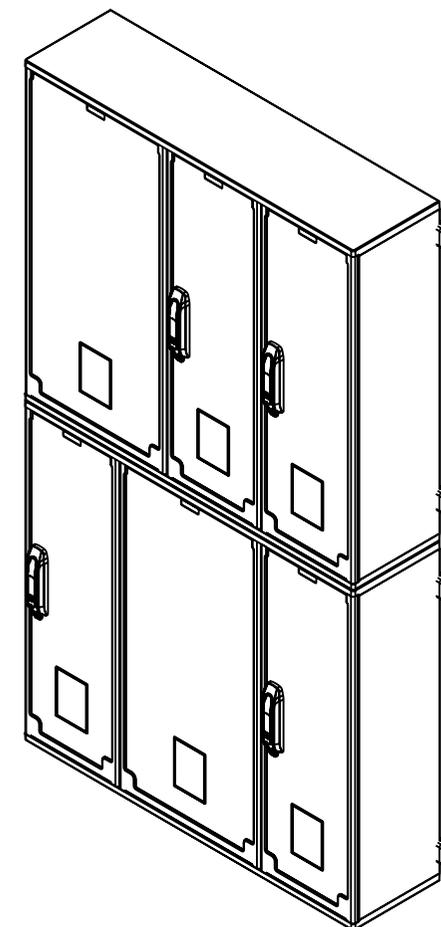927

245

821

1643

821

396　264　264

264　396　264

8xUMO for wall mount

Prepared by:	Wojciech Sobczak		
Date: 14.08.2024	Scale: 1:15		Sheet: 1 of 4
Type: OS			
IP: IP44			
Size:66/26x80+26/66x80			CE

A

Metering input swiches section

Internal doors with lock

MSH covers

Metering output swiches section

Conection terminal
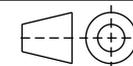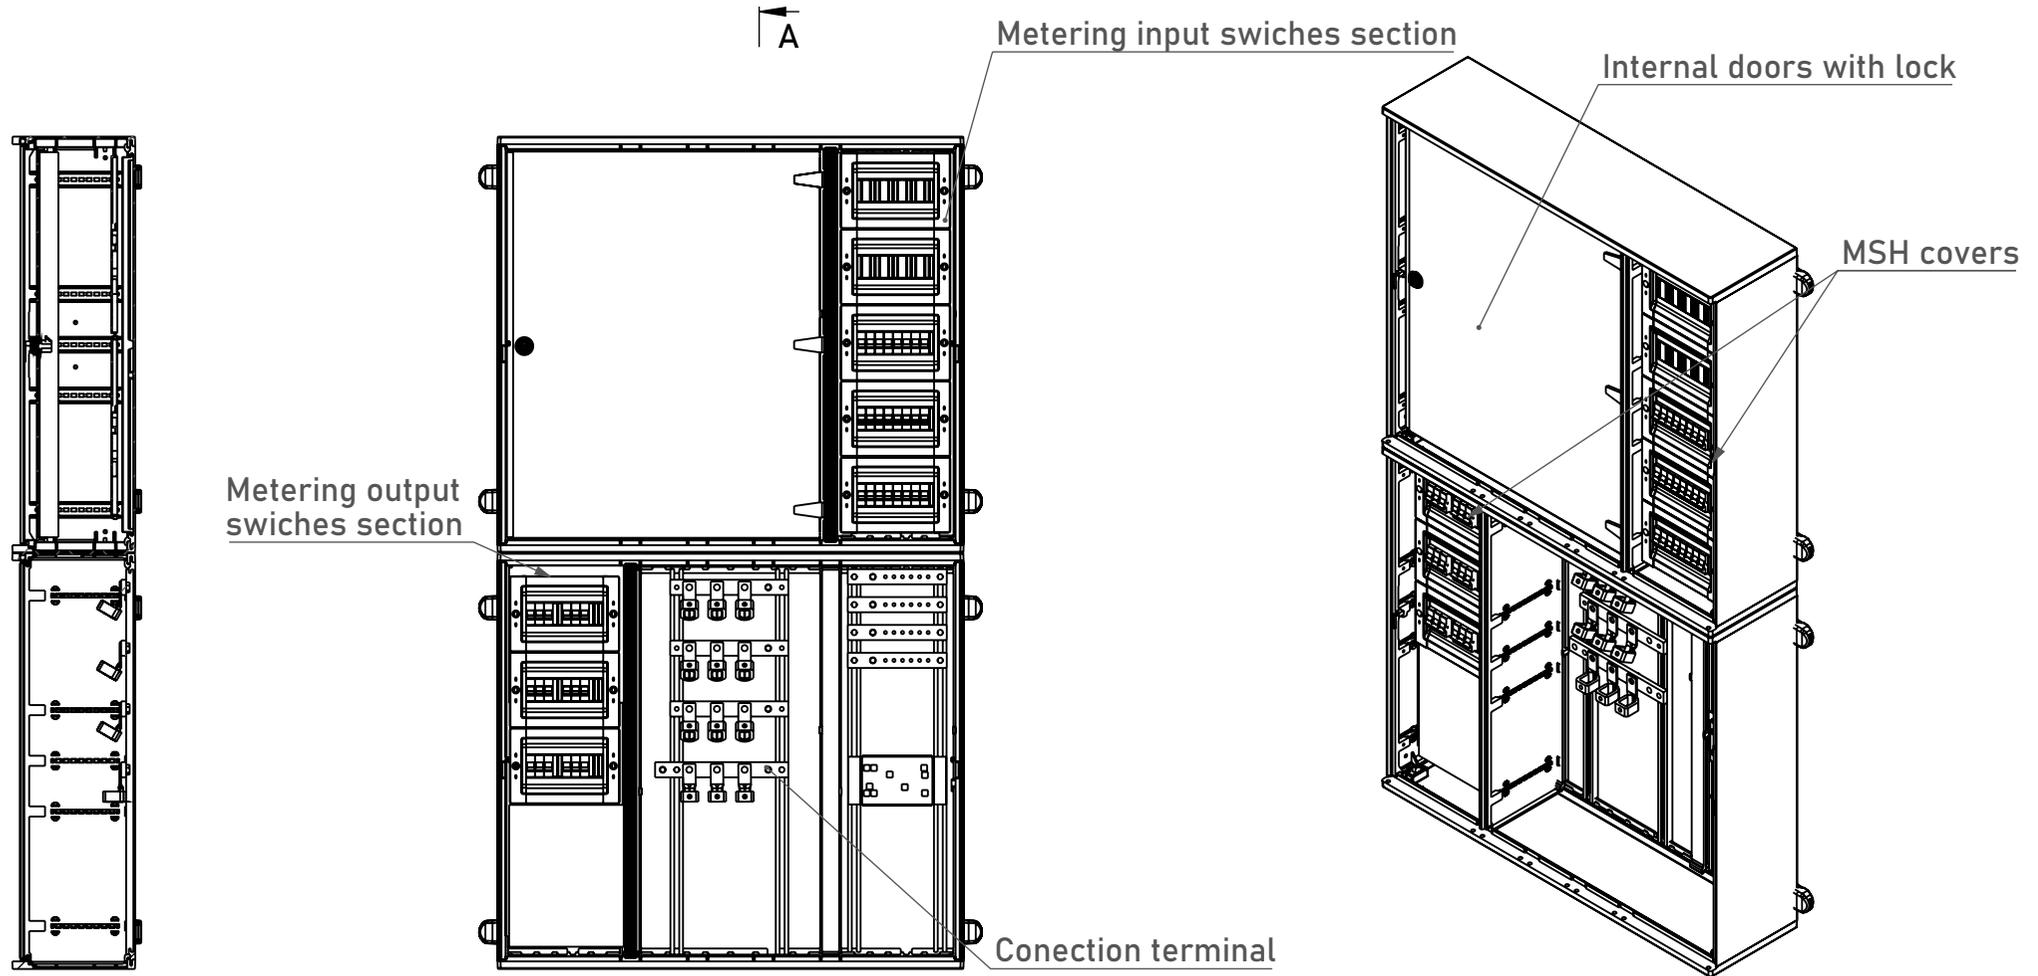
SECTION A–A

A

Prepared by:	Wojciech Sobczak		
Date: 14.08.2024	Scale: 1:15	Sheet: 2 of 4	
Type: OS			
IP: IP44			
Size:66/26x80+26/66x80			

CE

openings in base to be agreed
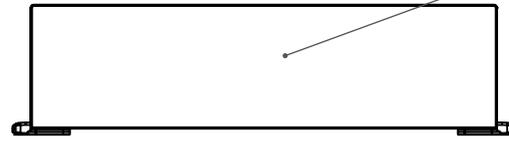
6x 3P/1P Metering plates
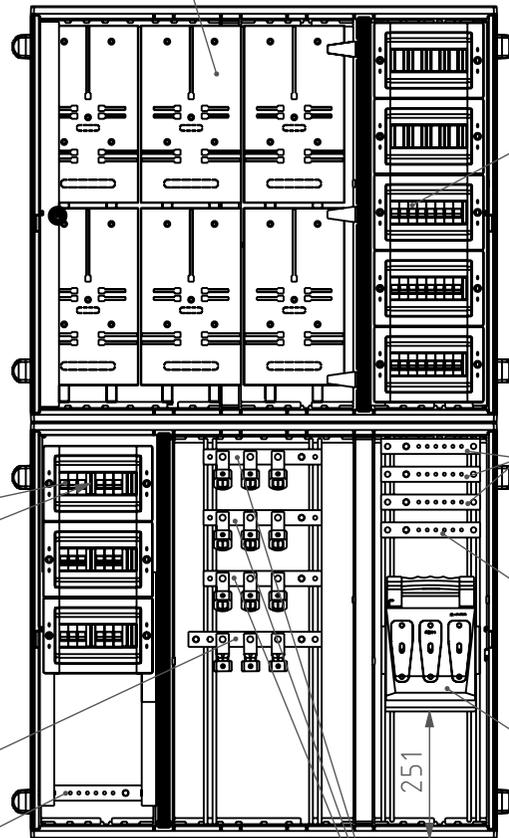
6xBH-32/4P

Phase busbar 30x5,Cu
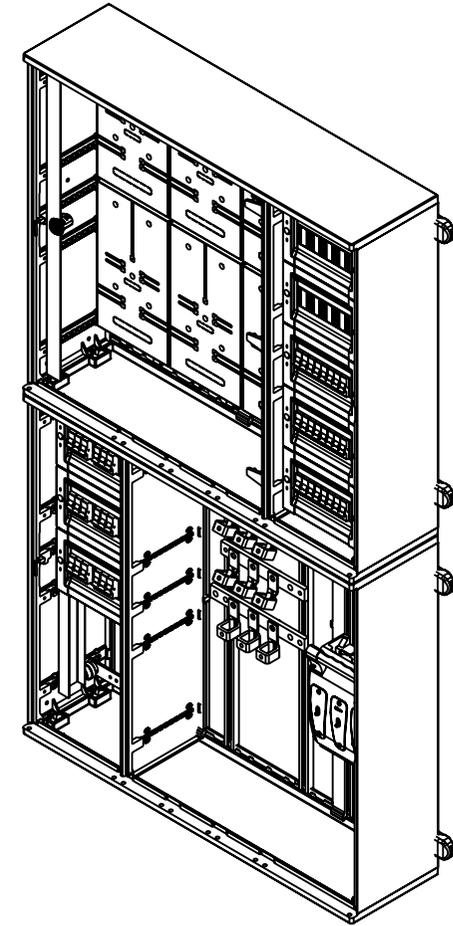
6xB25A/3P

6xZGE 1/N

PEN busbar 30x5,Cu

Cable connections in/out
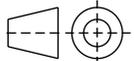PEN Busbar 30x10, Cu

Box type fuse switch
disconector RBK 1

251

PE busbar 30x5, Cu

Cable connections in/out
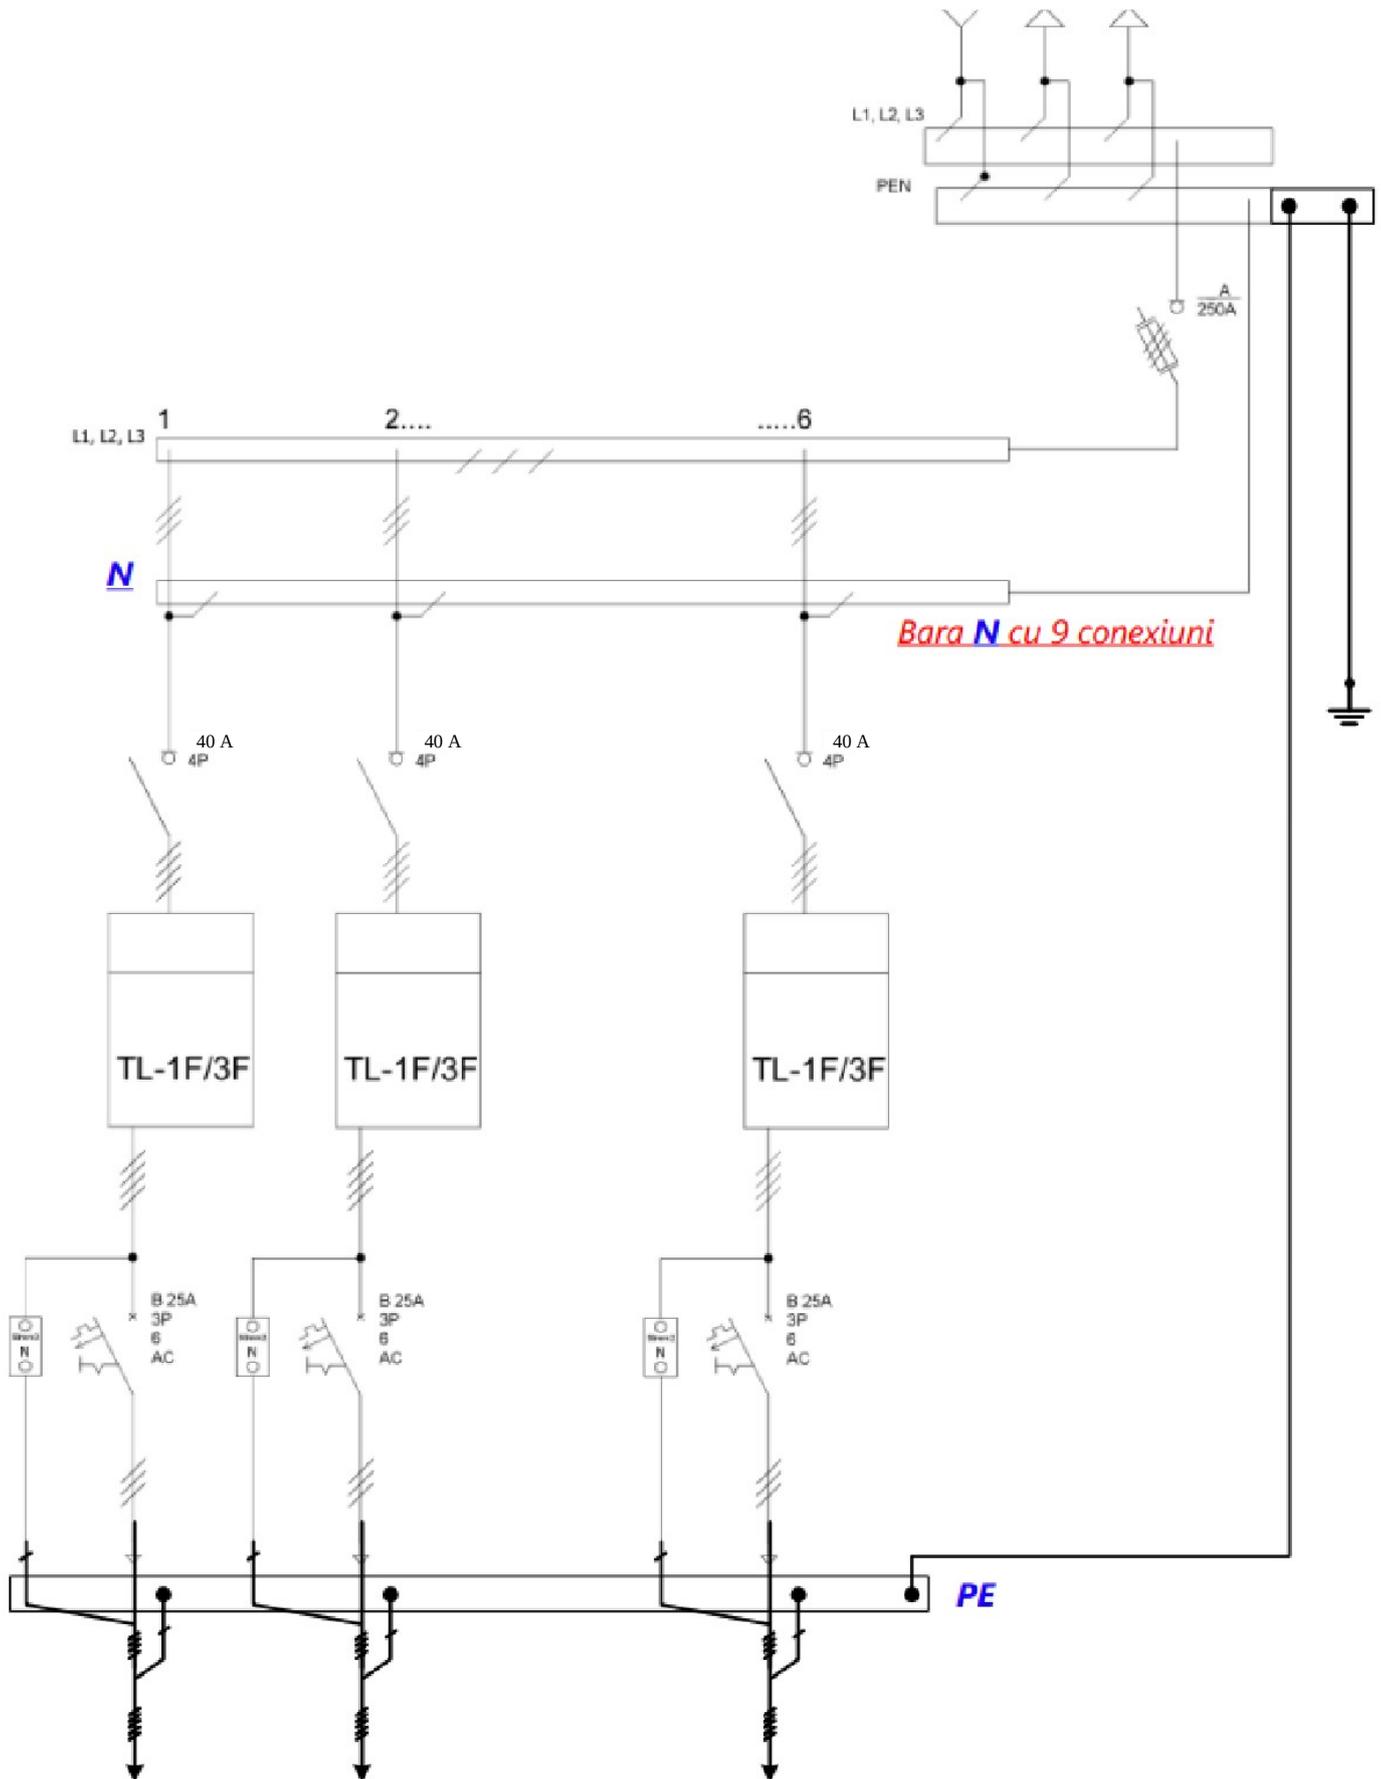Phase Busbar 30x10, Cu

Prepared by:	Wojciech Sobczak		
Date: 14.08.2024	Scale: 1:15	Sheet: 3 of 4	
Type: OS			
IP: IP44			
Size:66/26x80+26/66x80			

ELECTRICAL DIAGRAM

L1, L2, L3

PEN

A / 250A

L1, L2, L3   1   2.... 6

N

*Bara **N** cu 9 conexiuni*

40 A 4P   40 A 4P   40 A 4P

TL-1F/3F   TL-1F/3F   TL-1F/3F

B 25A 3P 6 AC

PE

Prepared by:		Wojciech Sobczak	
Date: 14.08.2024	Scale: 1:15		Sheet: 4 of 4
Type: OS			
IP: IP44			
Size: 66/26x80+26/66x80			